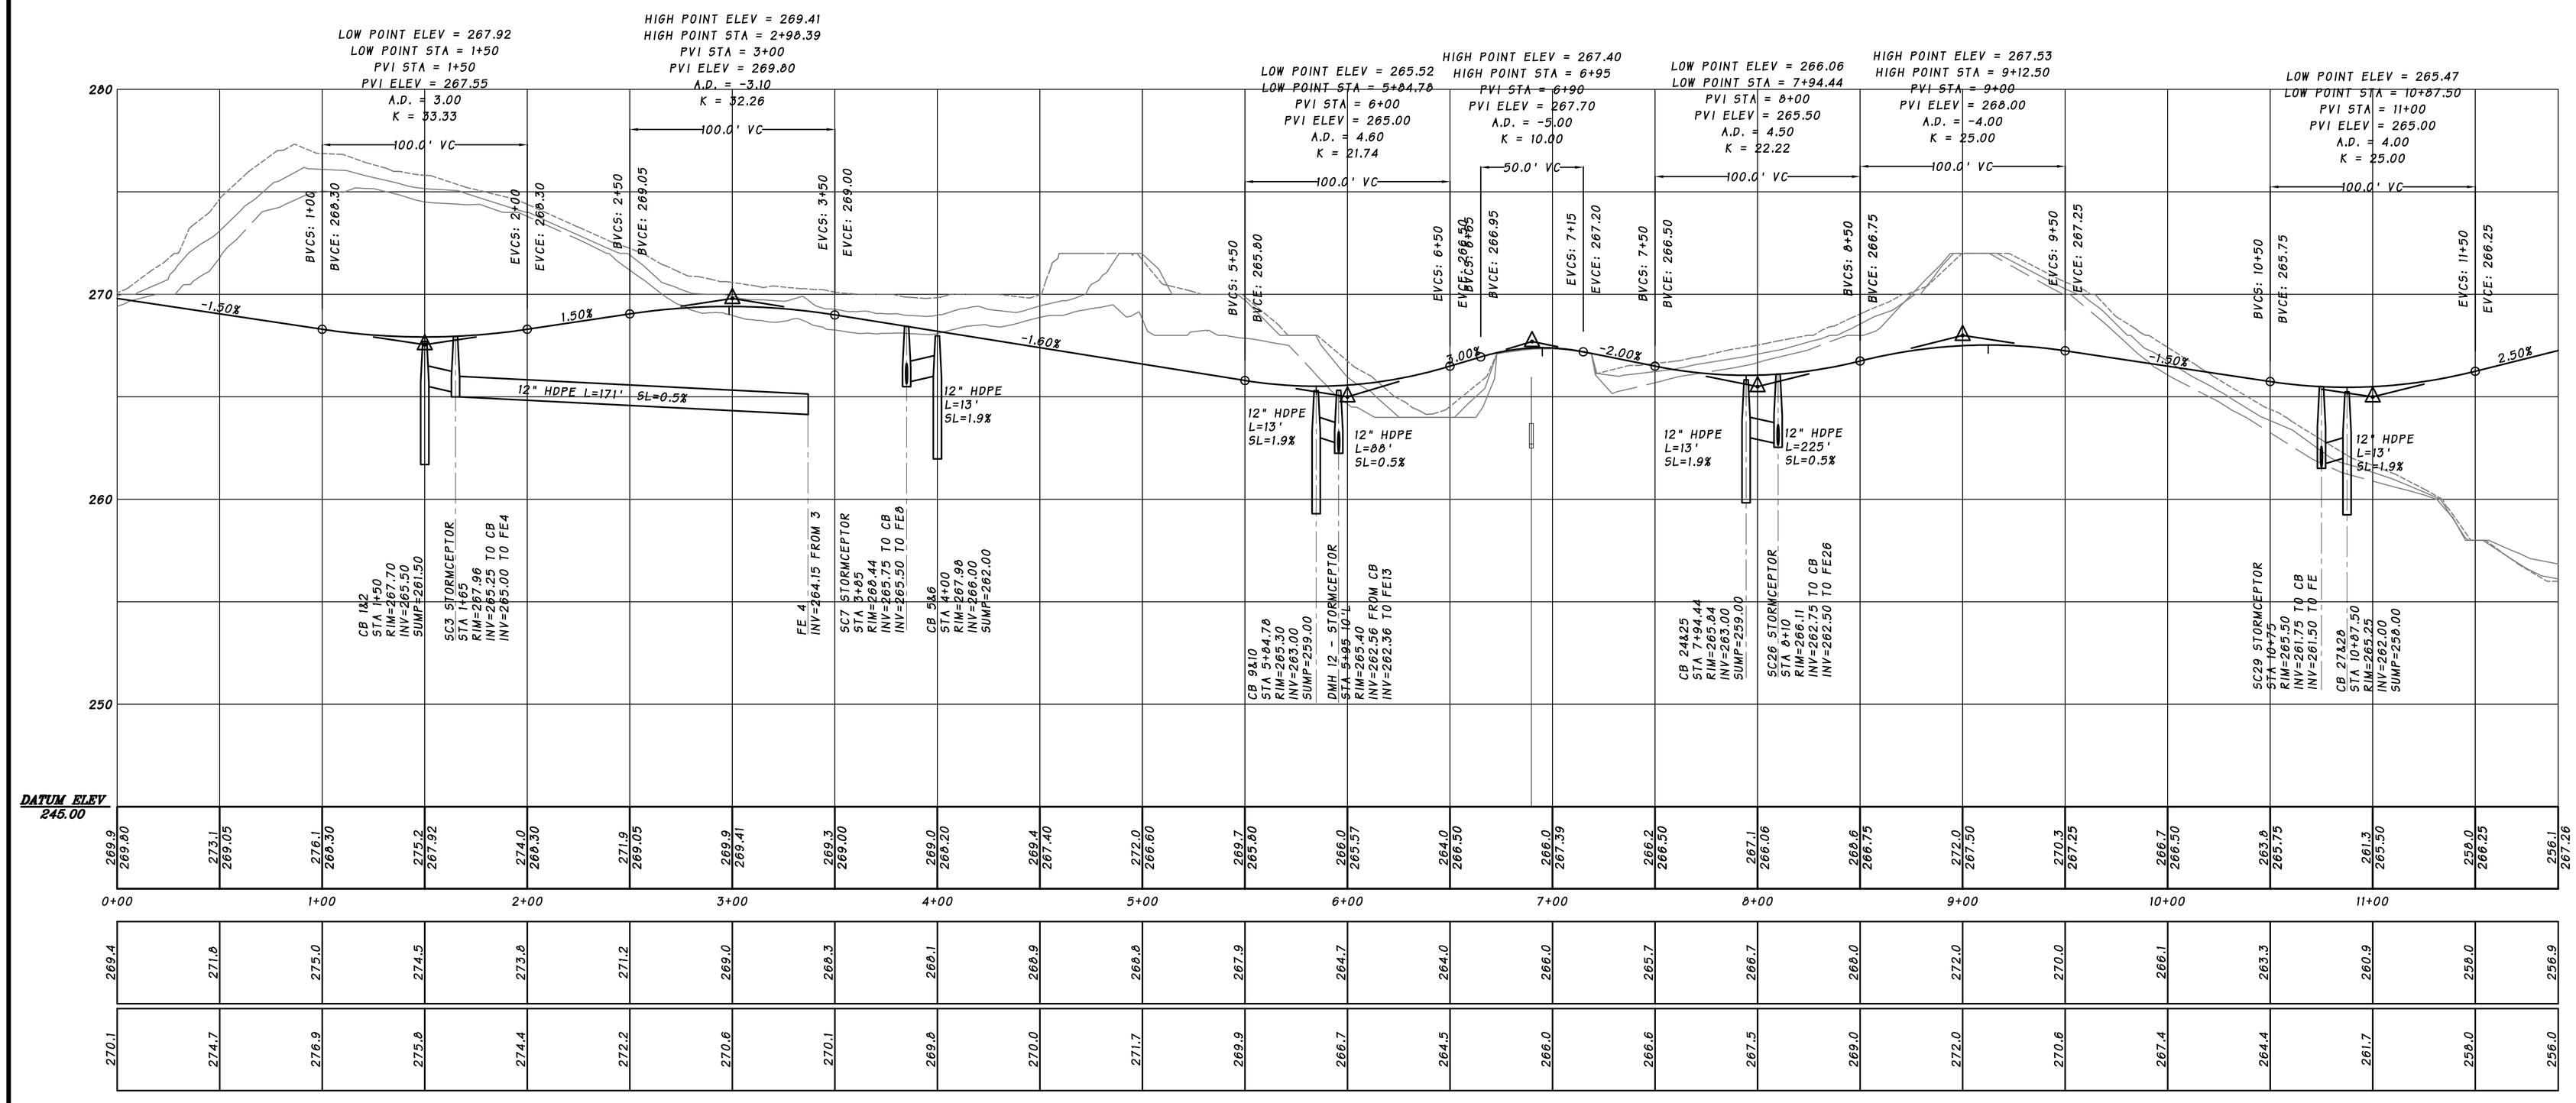

SITE PLAN REVIEW AND SPECIAL PERMIT
FOR MAJOR COMMERCIAL USE
LITTLETON PLANNING BOARD

DATE _____

#	DATE	REVISION COMMENT
1	5/24/18	DRAINAGE REVISIONS

DATE: 5/15/18

COPYRIGHT 2018, MARKEY & RUBIN INC.

COMMONWEALTH OF MASSACHUSETTS
JONATHAN J. MARKEY
No. 48664
PROFESSIONAL ENGINEER
5-24-18

ROADWAY PROFILE

245 FOSTER STREET
LITTLETON, MASSACHUSETTS

CLIENT:

GS HOLDINGS
256 GREAT ROAD SUITE 11
LITTLETON, MASSACHUSETTS

360 MASSACHUSETTS AVE, SUITE 202
ACTON, MASSACHUSETTS 01720
P(978) 264-4600 F(978) 263-0447
www.MarkeyAndRubin.com

Markey & Rubin
CIVIL ENGINEERING

P1