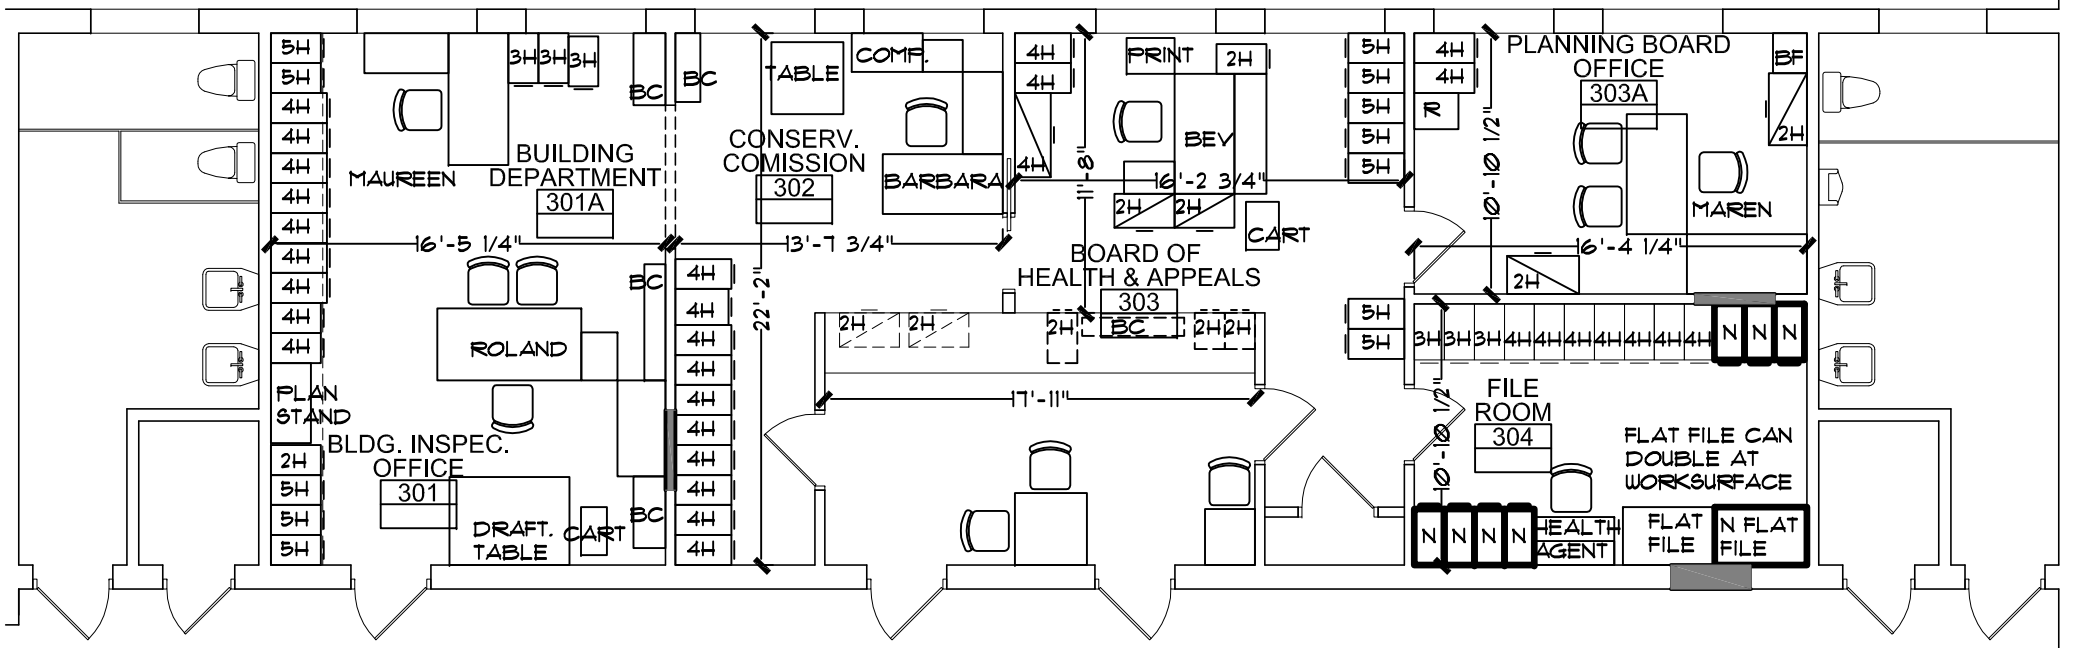
MAUREEN
BUILDING DEPARTMENT
301A
16'-5 1/4"
ROLAND
PLAN STAND
BLDG. INSPEC. OFFICE
301
DRAFT. TABLE
CART
BC
TABLE
CONSERV. COMISSION
302
13'-7 3/4"
22'-2"
COMP.
BARBARA
PRINT
BEV
16'-2 3/4"
CART
BOARD OF HEALTH & APPEALS
303
17'-11"
11'-8"
R
10'-10 1/2"
PLANNING BOARD OFFICE
303A
MAREN
16'-4 1/4"
BF
FILE ROOM
304
FLAT FILE CAN DOUBLE AT WORKSURFACE
HEALTH AGENT
FLAT FILE
N FLAT FILE

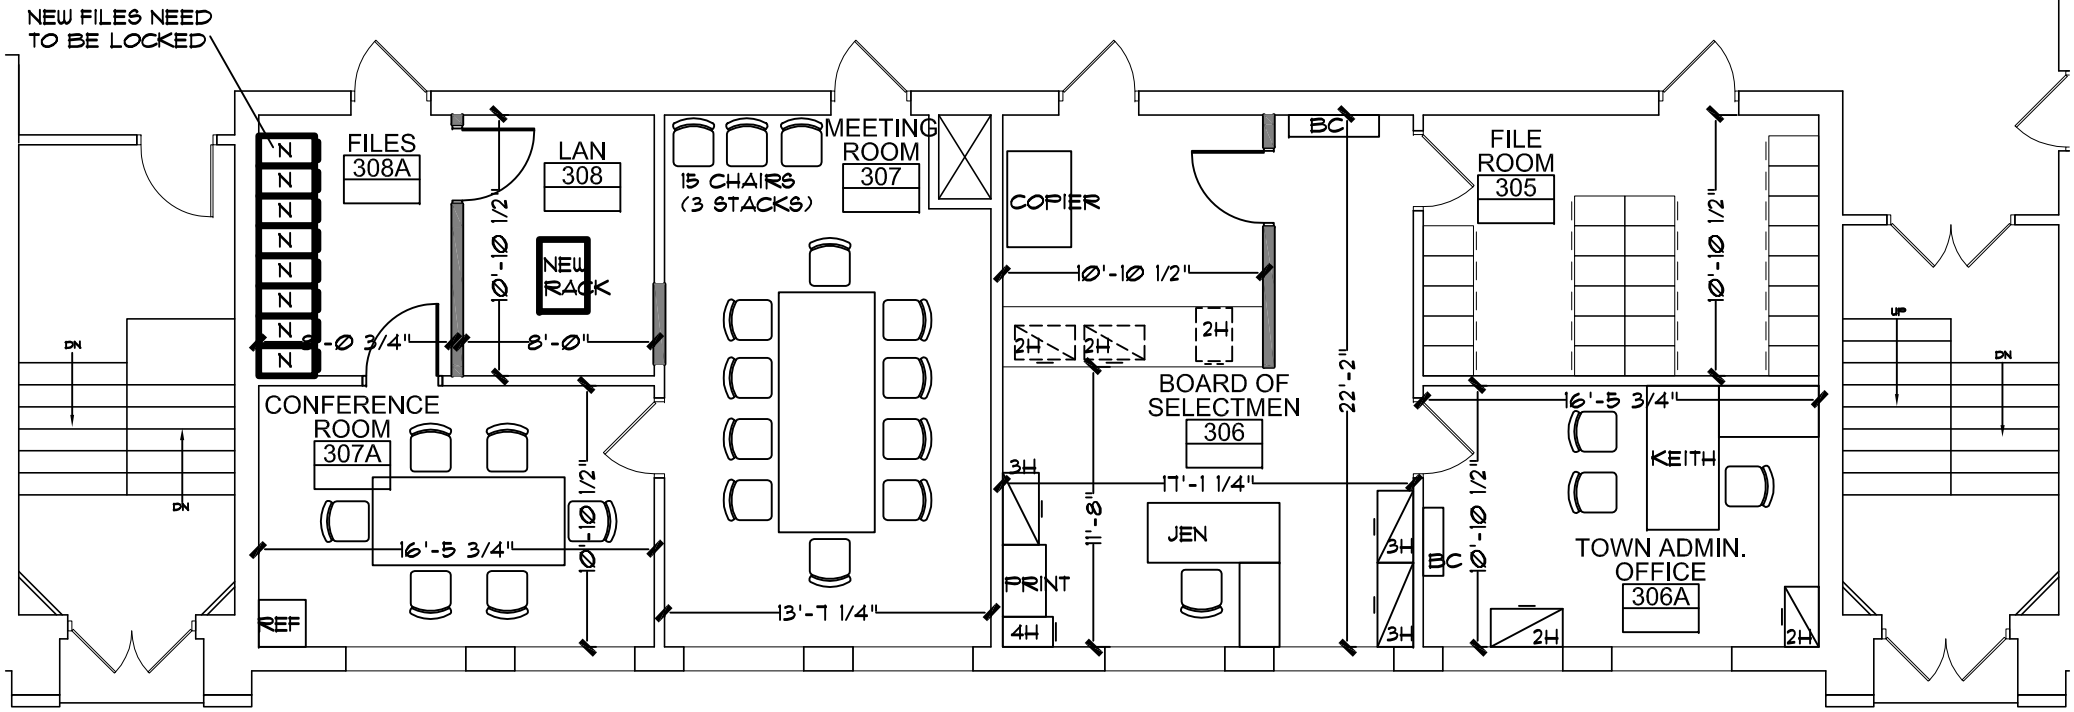
NEW FILES NEED TO BE LOCKED
FILES
308A
LAN
308
NEW RACK
8'-0"
10'-10 1/2"
CONFERENCE ROOM
307A
16'-5 3/4"
REF
15 CHAIRS (3 STACKS)
MEETING ROOM
307
13'-7 1/4"
COPIER
PRINT
BOARD OF SELECTMEN
306
17'-1 1/4"
11'-8"
22'-2"
JEN
BC
FILE ROOM
305
16'-5 3/4"
KEITH
TOWN ADMIN. OFFICE
306A
DN
UP