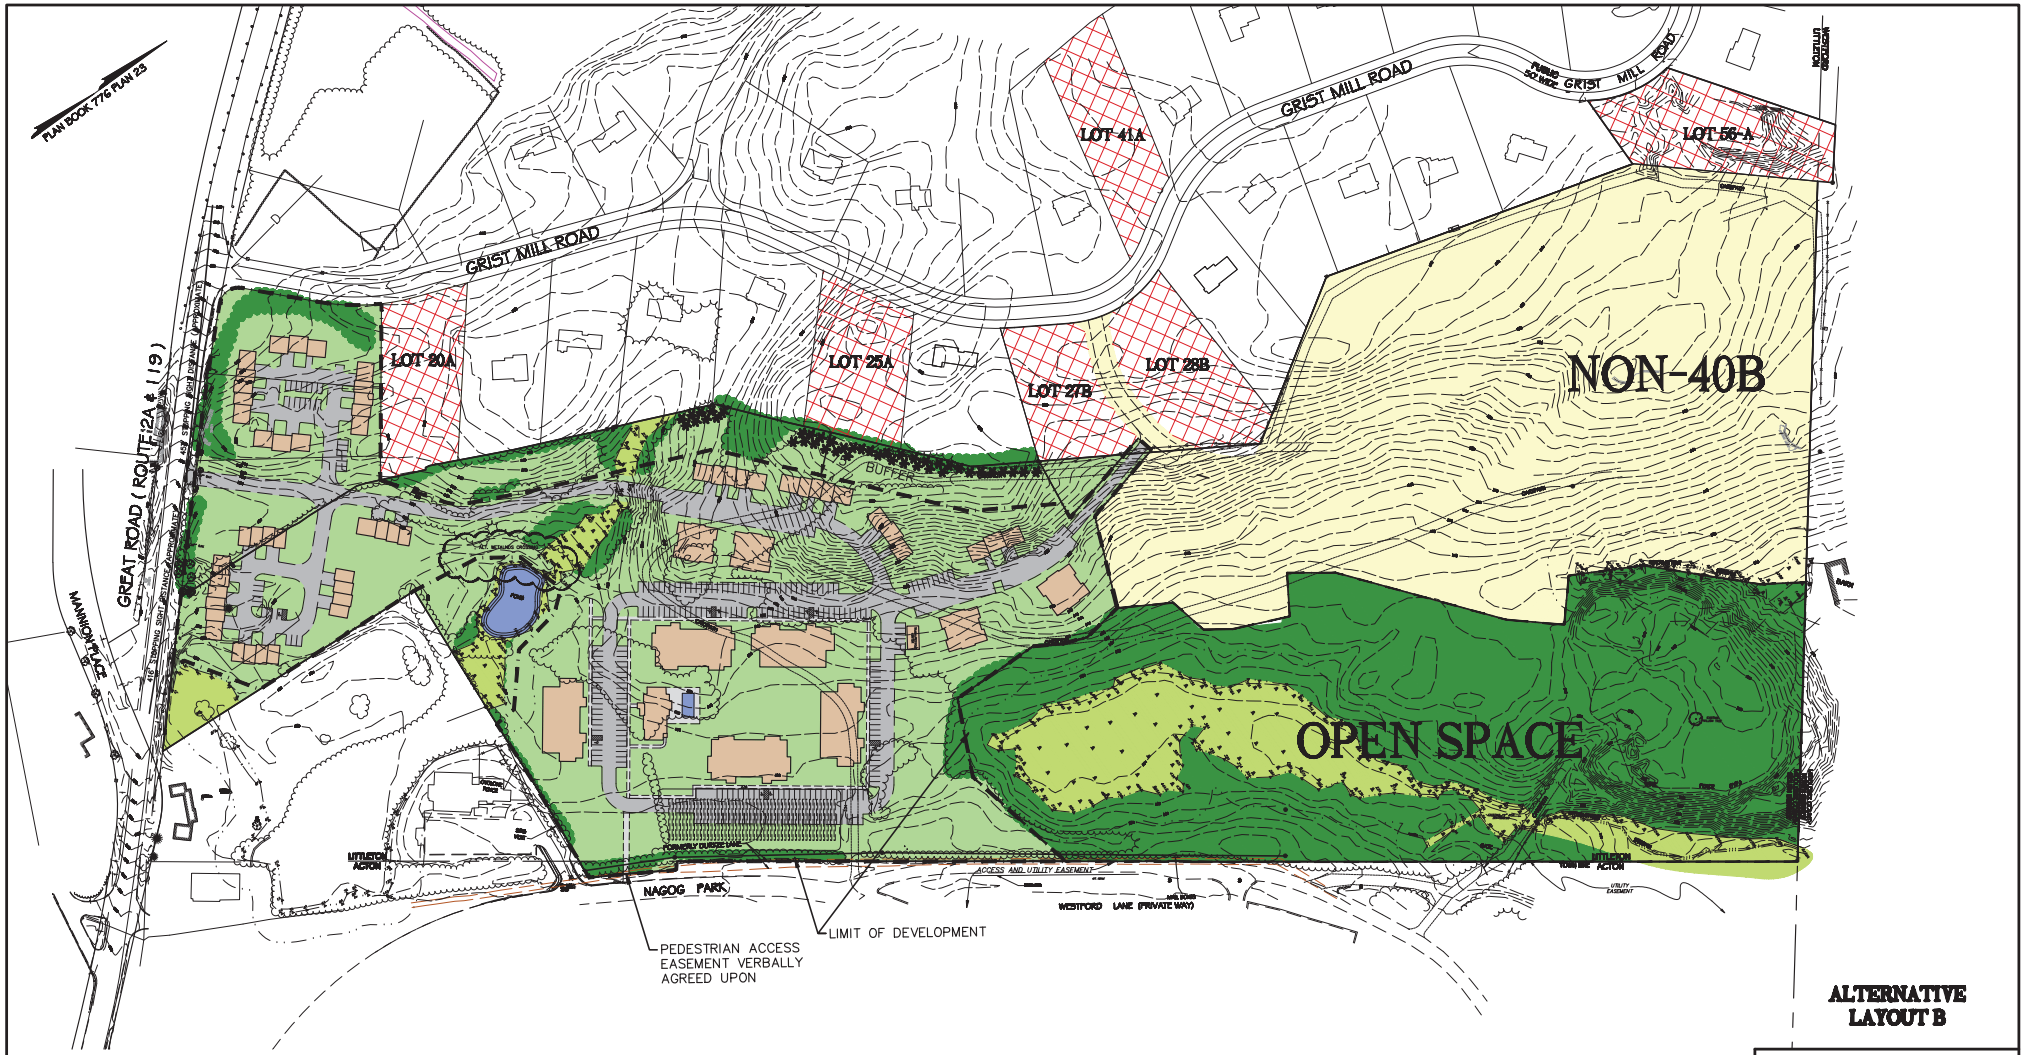

ALTERNATIVE LAYOUT B

PROGRESS PRINT
JANUARY 19, 2012
NOT FOR CONSTRUCTION

NOTES:

1. PLAN IS THE COMPILATION OF INFORMATION FROM VARIOUS SOURCES INCLUDING RECORD DEEDS, AERIAL TOPOGRAPHY, WETLANDS DELINEATIONS BY OXBOW ASSOCIATES AND LIMITED ON THE GROUND SUVEY BY PLACES ASSOCIATES, INC.

2. REFER TO SHEET CP-2 FOR ADDITIONAL NOTES.

3. REFER TO UTILITY PLANS FOR CONCEPTUAL DRAINAGE LAYOUT.

0 50 100 200
1 INCH = 100 FEET

LOCATION: 15 GREAT ROAD
TOWN: LITTLETON, MASSACHUSETTS
PREPARED FOR:
FIFTEEN GREAT ROAD II LLC

SCALE: 1"=100' DATE: JAN. 19, 2012

Places Associates, Inc.
Planning, Landscape Architecture, Civil Engineering, Surveying
510 KING STREET, SUITE 9
LITTLETON, MA 01460
978.486.0334 Fax
978.486.0447
EMAIL places@verizon.net

PROJECT No.: 11-6303 PLAN No. 1-12 ALT B