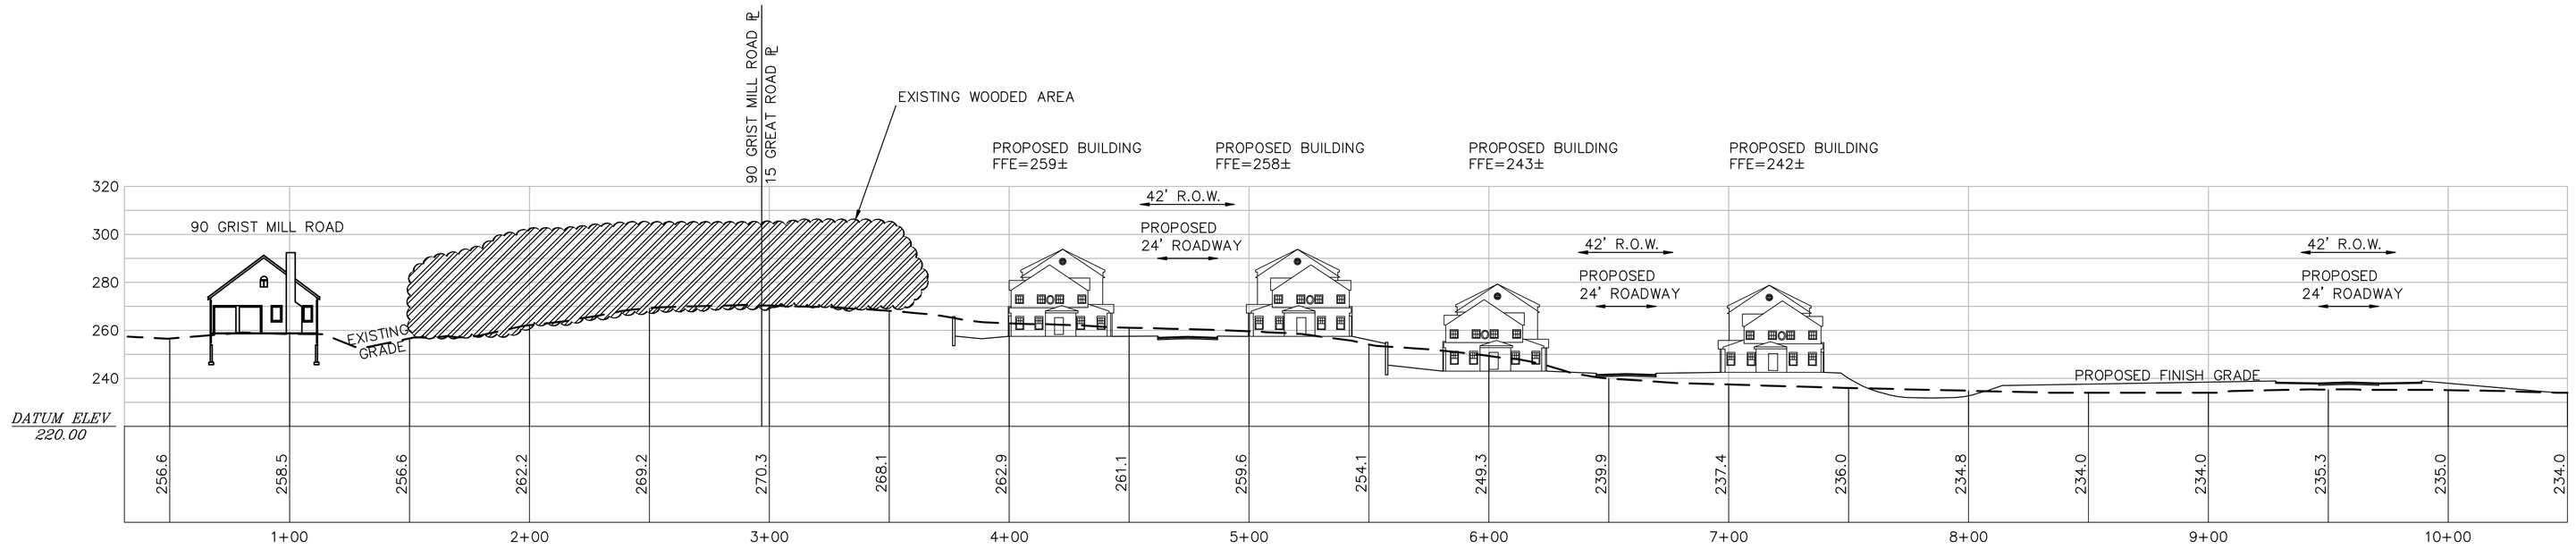

SIGHT LINE A1–A2

0 20 40 80
1 INCH = 40 FEET

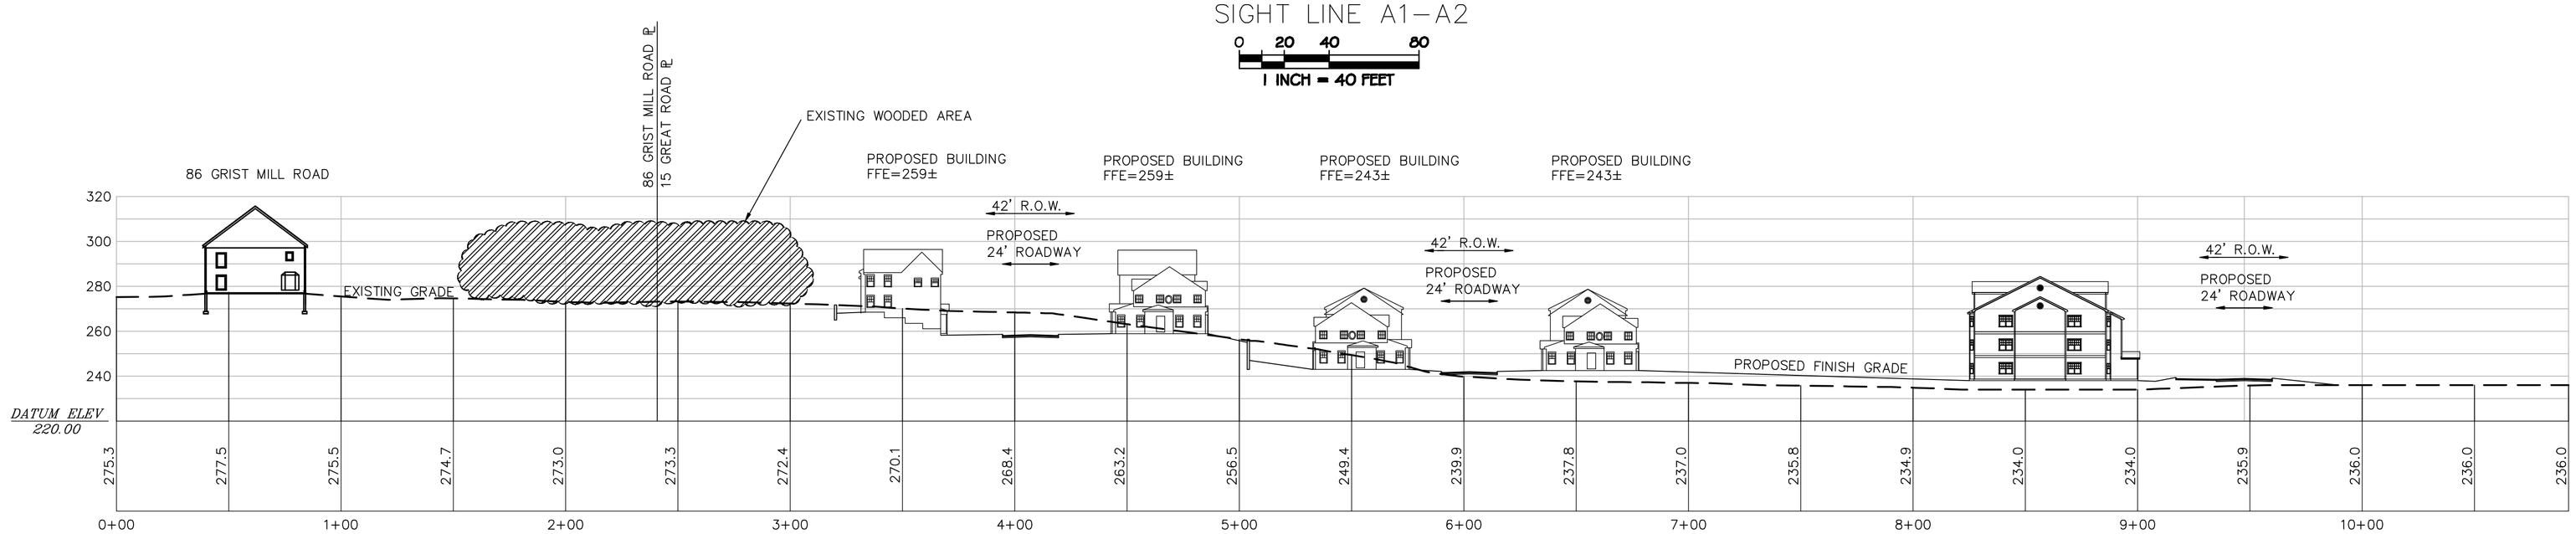

SIGHT LINE B1–B2

0 20 40 80
1 INCH = 40 FEET

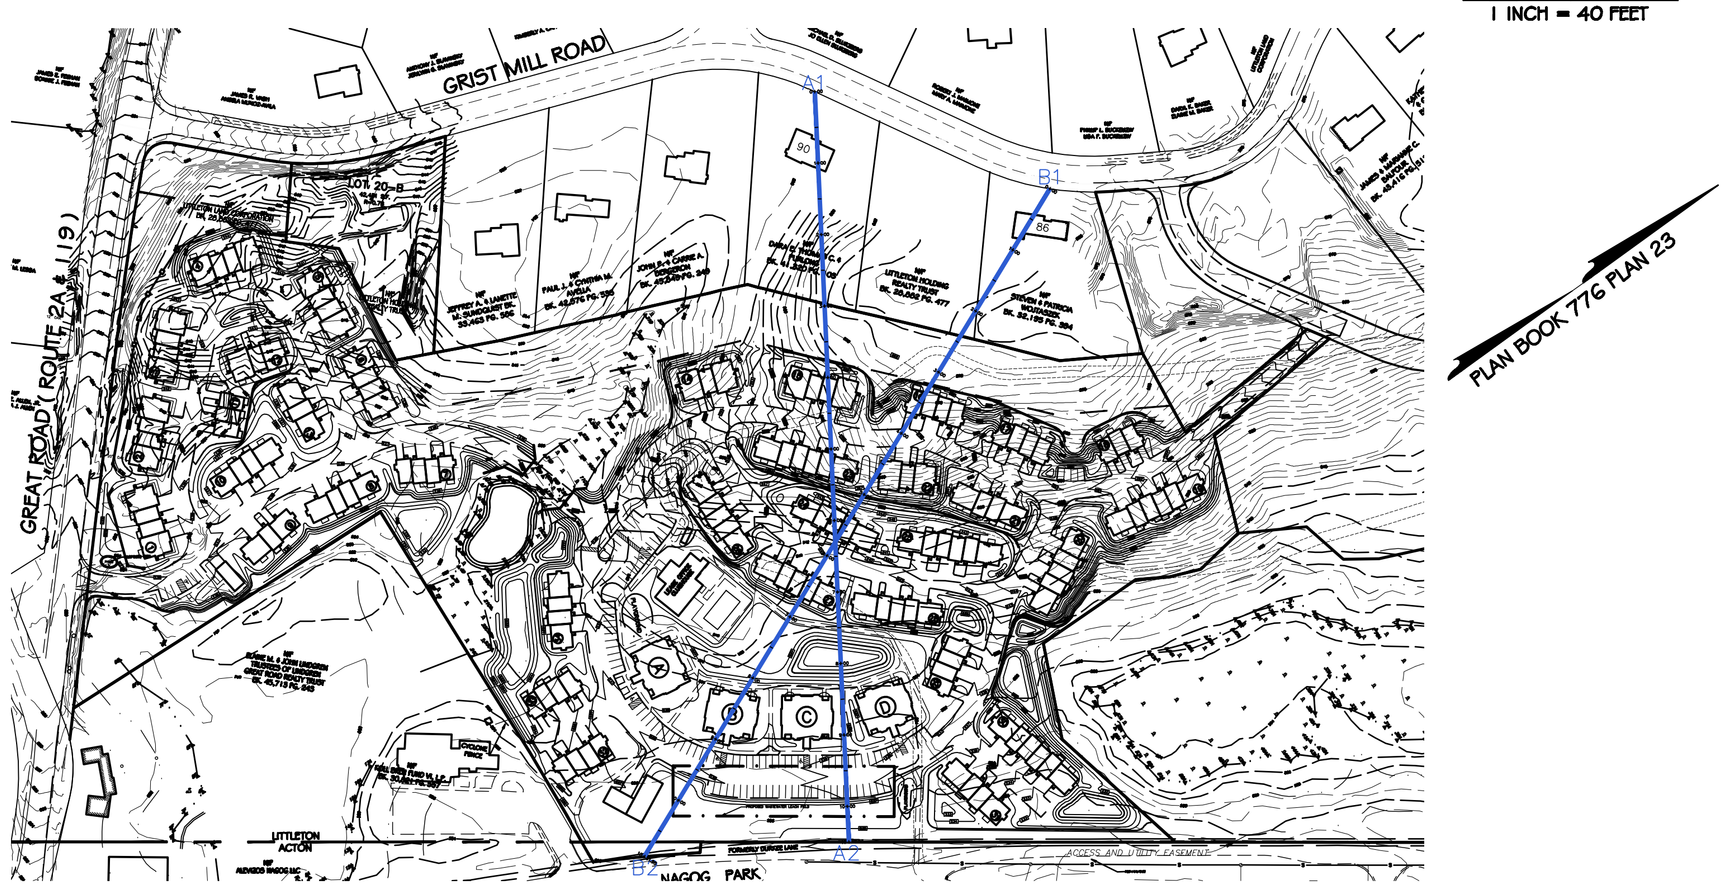

SIGHT LINE CONTEXT PLAN

0 75 150 300
1 INCH = 150 FEET

NOT FOR CONSTRUCTION

ABUTTER SIGHT LINE CROSS SECTIONS

LOCATION: 15 GREAT ROAD
TOWN: LITTLETON, MASSACHUSETTS
PREPARED FOR:

FIFTEEN GREAT ROAD II LLC

SCALE: AS NOTED DATE: July 9, 2012

Places Associates, Inc.
Planning, Landscape Architecture, Civil Engineering, Surveying
510 KING STREET, SUITE 9
LITTLETON, MA 01460
978.486.0334
978.486.0447 Fax
EMAIL places@verizon.net

PROJECT No.: 11-6303 PLAN No. sight line xsect