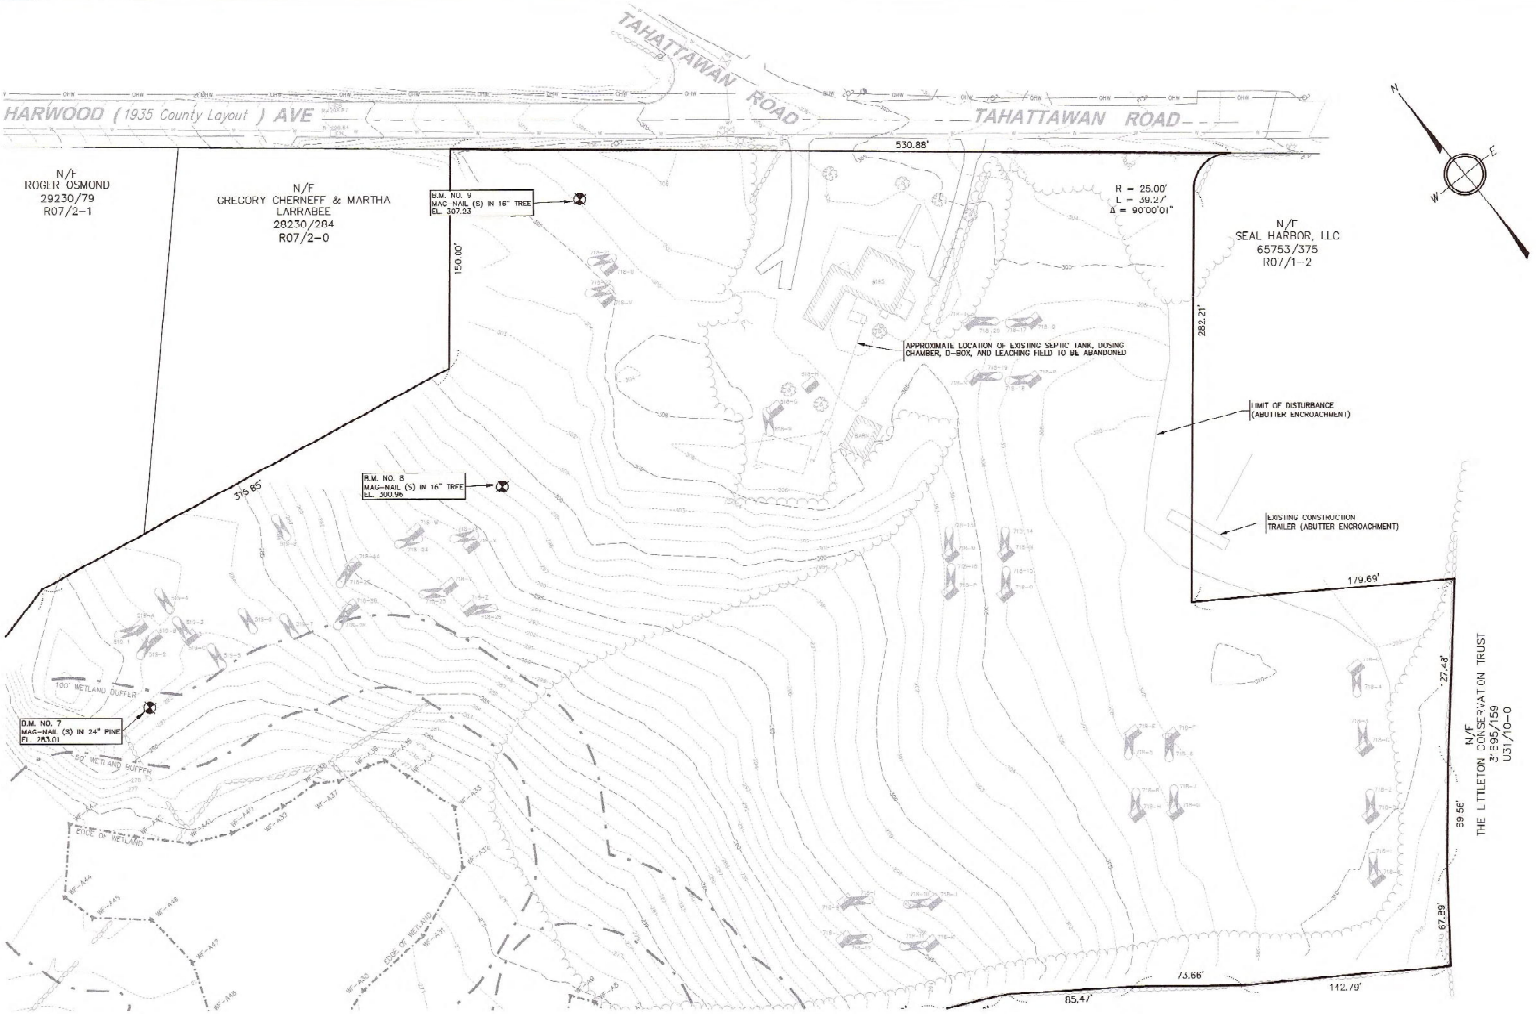

GRAPHIC SCALE

40 0 20 40 80

(IN FEET)

1 INCH = 40 FEET

LEGEND

EXISTING

- ELEVATION CONTOUR
- SPOT GRADE
- PROPERTY LINE
- WETLAND DELINEATION
- WETLAND BUFFER ZONE
- SHORELINE
- 100-YEAR FLOODPLAIN LIMIT
- TREE LINE / EDGE OF VEGETATION
- EDGE OF PAVEMENT
- CAPE COD BERM CURBING
- GRANITE CURBING
- GRAVEL/DIRT ROAD
- STOCKADE FENCE
- STONE WALL
- WATER MAIN
- WATER SERVICE
- FIRE SERVICE
- WATER VALVE
- FIRE HYDRANT
- FORCE MAIN
- GRAVITY SEWER LINE
- SEWER MANHOLE
- GAS LINE
- GAS SERVICE
- GAS VALVE
- BURIED POWER LINE
- OVERHEAD POWER LINE
- UTILITY POLE
- GUY WIRE
- ELECTRIC BOX
- STORM DRAIN
- UNDERDRAIN
- ROOF DRAIN
- FOUNDATION DRAIN
- CATCH BASIN
- DRAIN MANHOLE
- SILT FENCE BARRIER
- STRAW WATTLES
- DEEP SOIL OBSERVATION HOLE
- SITE LUMINAIRE
- SIGN
- SURFACE RUNOFF DIRECTION
- STONE BOUND
- DRILL HOLE
- IRON ROD

ABBREVIATIONS

EL	ELEVATION	HDPE	HIGH DENSITY POLYETHYLENE
INV	INVERT	PVC	POLYVINYL CHLORIDE
SF	SQUARE FEET	MCV	MINIMUM CONCRETE VIBE
AC	ACRES	N/A	NOT AVAILABLE
FT	FEET	VP	VERNAL POOL
R	RADIUS	WF	WETLAND FLAG
DIA	DIAMETER	TW	TOP OF WALL
BIT	BITUMINOUS	BW	BOTTOM OF WALL
CONC	CONCRETE	FG	FINISH GRADE
L	LENGTH	BSMT	BASEMENT
S	SLOPE	FF	FINISH FLOOR

DRAWING ISSUED FOR:

☐ CONCEPT ☐ CONSTRUCTION

■ PERMIT ☐ CONSTRUCTION RECORD

THIS DRAWING MAY NOT SHOW CONSTRUCTION DETAILS AND SPECIFICATIONS FOR ALL PROPOSED IMPROVEMENTS, AND MAY NOT IDENTIFY ALL CONSTRUCTION WORK ITEMS/AREAS OF CONSTRUCTION JURISDICTION

PER 250 CMR 5.03(13), THE FOLLOWING ARE EXCLUDED FROM THE PROFESSIONAL ENGINEERS RESPONSIBILITY: ALL BOUNDARY INFORMATION; LOCATION OF EXISTING STRUCTURES, TREES, UTILITIES, TOPOGRAPHY OR SIMILAR FEATURES; DESIGN OF RETAINING WALLS, PROPRIETARY EQUIPMENT. SEE EXISTING CONDITION NOTES.

NO	DATE	BY	APP	REVISION DESCRIPTION

COMMONWEALTH OF MASSACHUSETTS NICHOLAS M. PAULINO CIVIL No. 47114 REGISTERED PROFESSIONAL ENGINEER

GPR Engineering Solutions for Land & Structures

GOLDSMITH, PREST & RINGWALL, INC.
39 MAIN STREET, SUITE 301, AYER, MA 01432
CIVIL ENGINEERING • LAND SURVEYING • LAND PLANNING
VOICE: 978.772.1560 FAX: 978.772.1591
www.gpr-inc.com

DEFINITIVE RESIDENTIAL SUBDIVISION OPEN SPACE DEVELOPMENT

EXISTING CONDITIONS PLAN

HEALY CORNER
195 TAHATTAWAN ROAD
LITTLETON, MA

PREPARED FOR:
GLAVEY FAMILY TRUST
P.O. BOX 381
LITTLETON, MA 01460

COMMONWEALTH OF MASSACHUSETTS DAVID J. GLAVEY No. 33007 REGISTERED PROFESSIONAL LAND SURVEYOR

8/14/19

PROFESSIONAL LAND SURVEYOR

DFR BY: MCI	DATE: AUGUST 2019	JOB 171088	C4.1
CHK. BY: NMP			

2019 © COPYRIGHT GOLDSMITH, PREST & RINGWALL, INC.

P:\171088\DWG\PERMIT\DEFSUB-OPENSPACE.DWG 08-15-19 12:54:11 PM LAYOUT: C-4.1