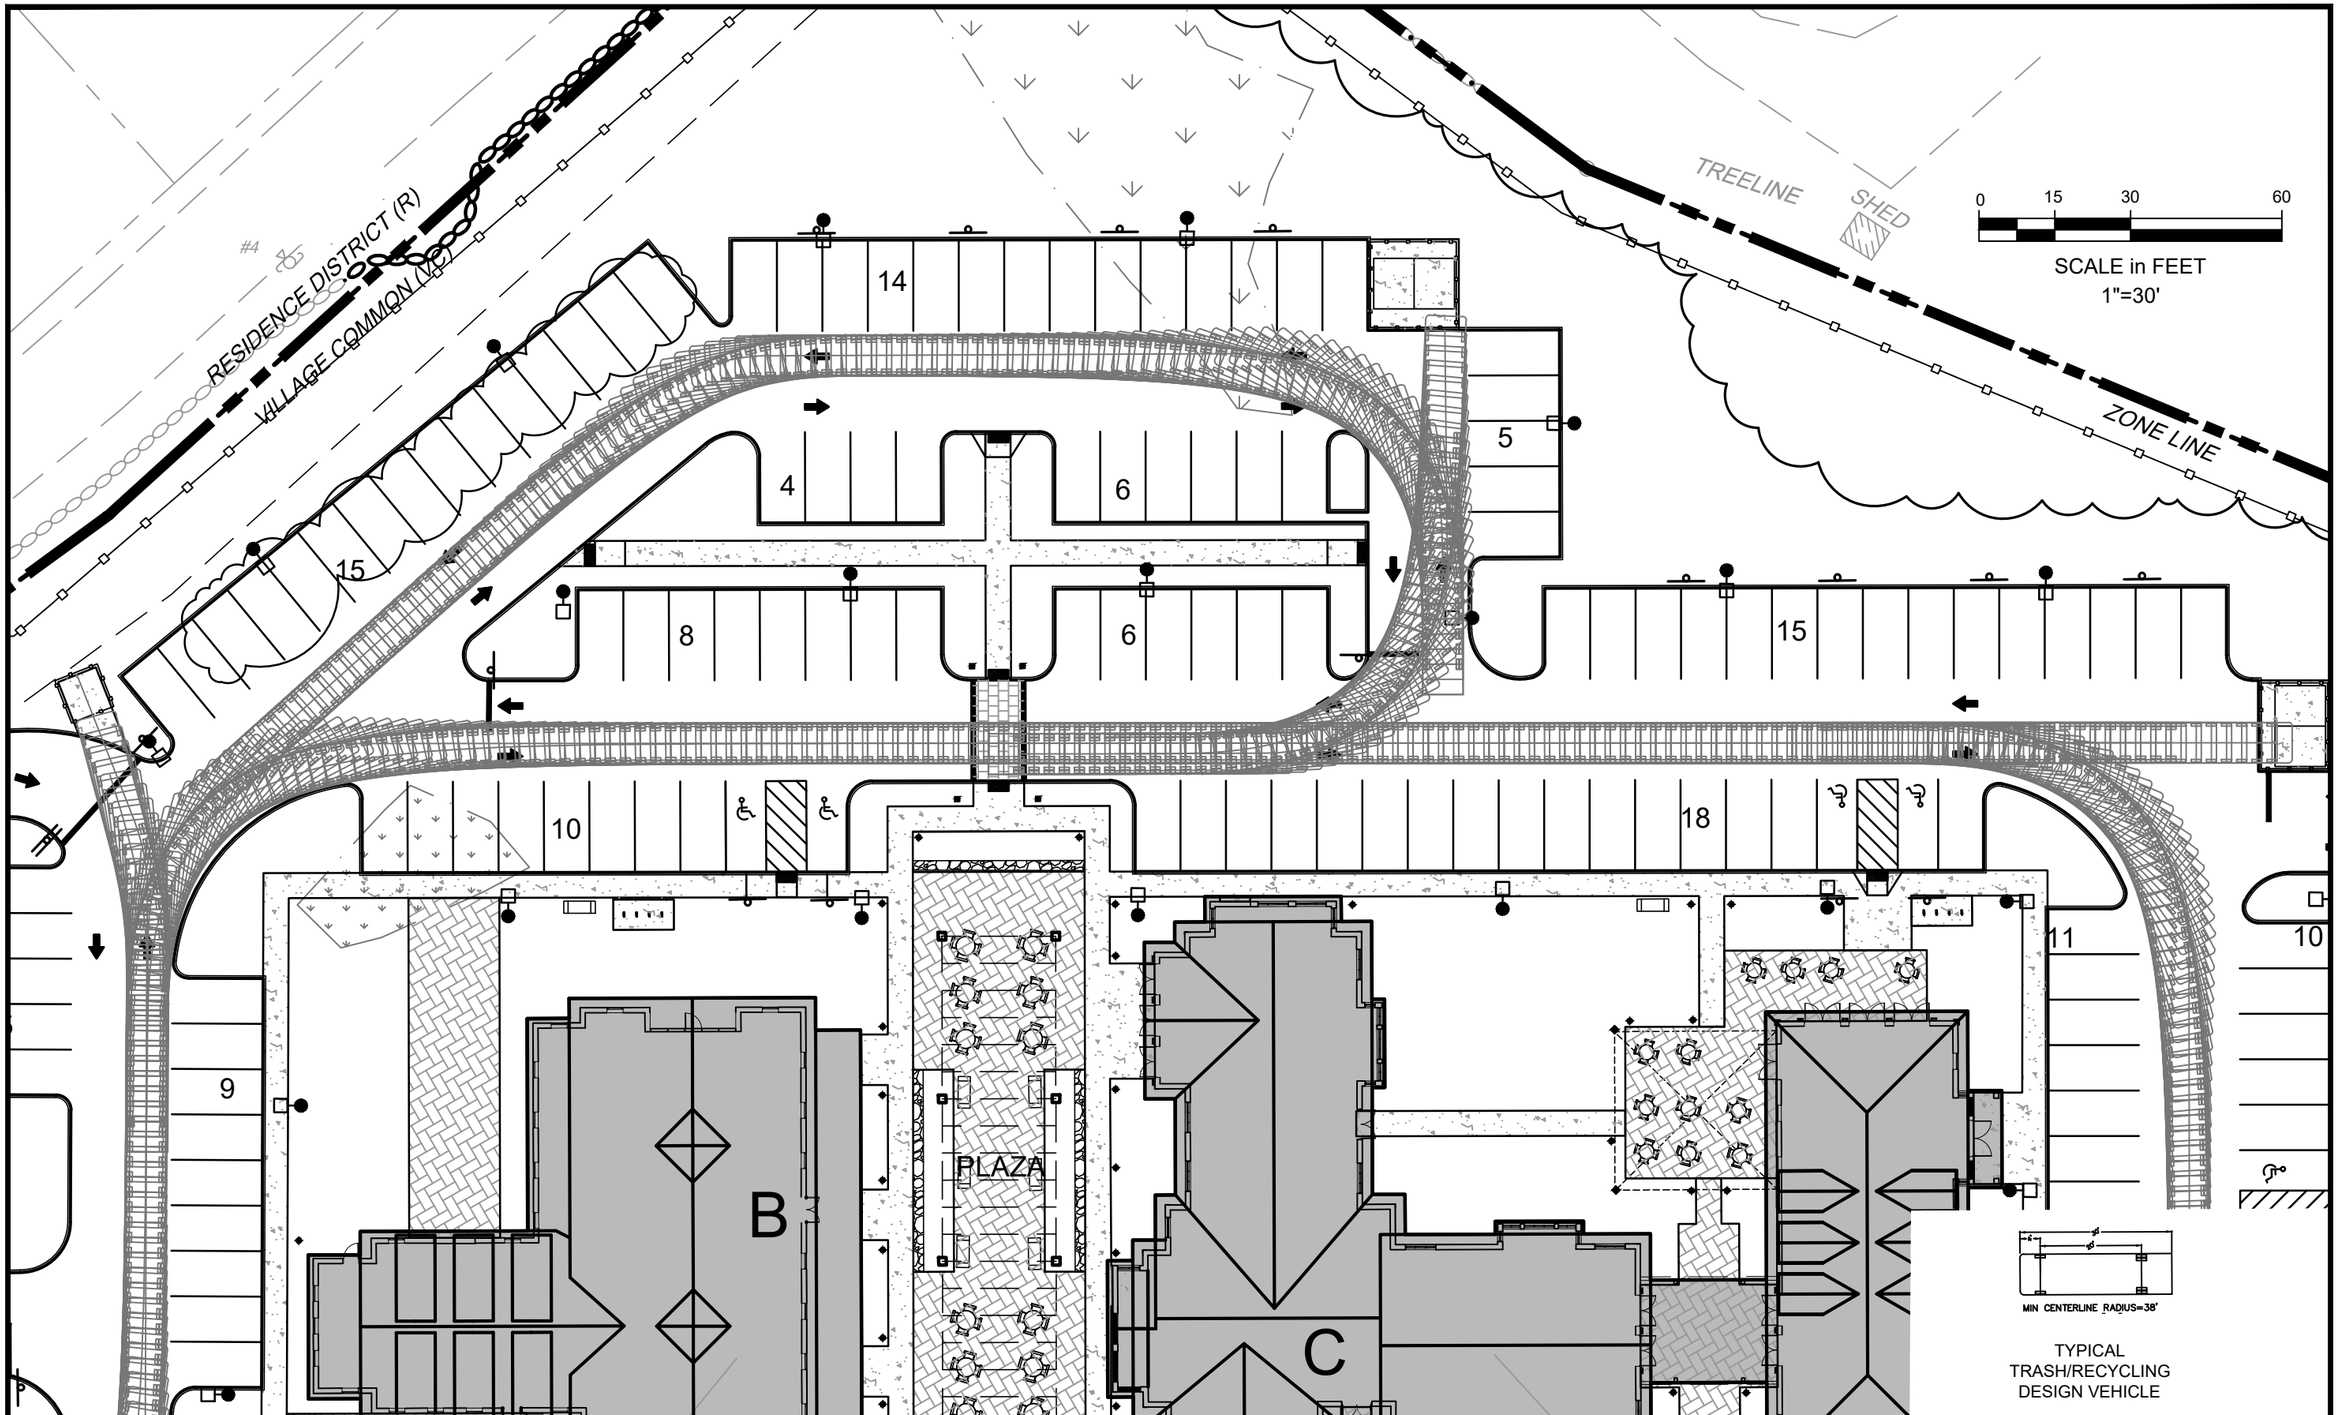

OCG Oak Consulting Group
P.O. Box 1123
Newburyport, MA 01950
Ph. 978.312.3120

PROJECT: NORTHERN BANK TOWN COMMON
KING ROAD
LITTLETON, MA

FIGURE: VEHICLE TURNING MOVEMENT
TRASH/RECYCLING VEHICLE

DATE:	1/24/23
PROJECT:	18017
FIGURE:	2 OF 2