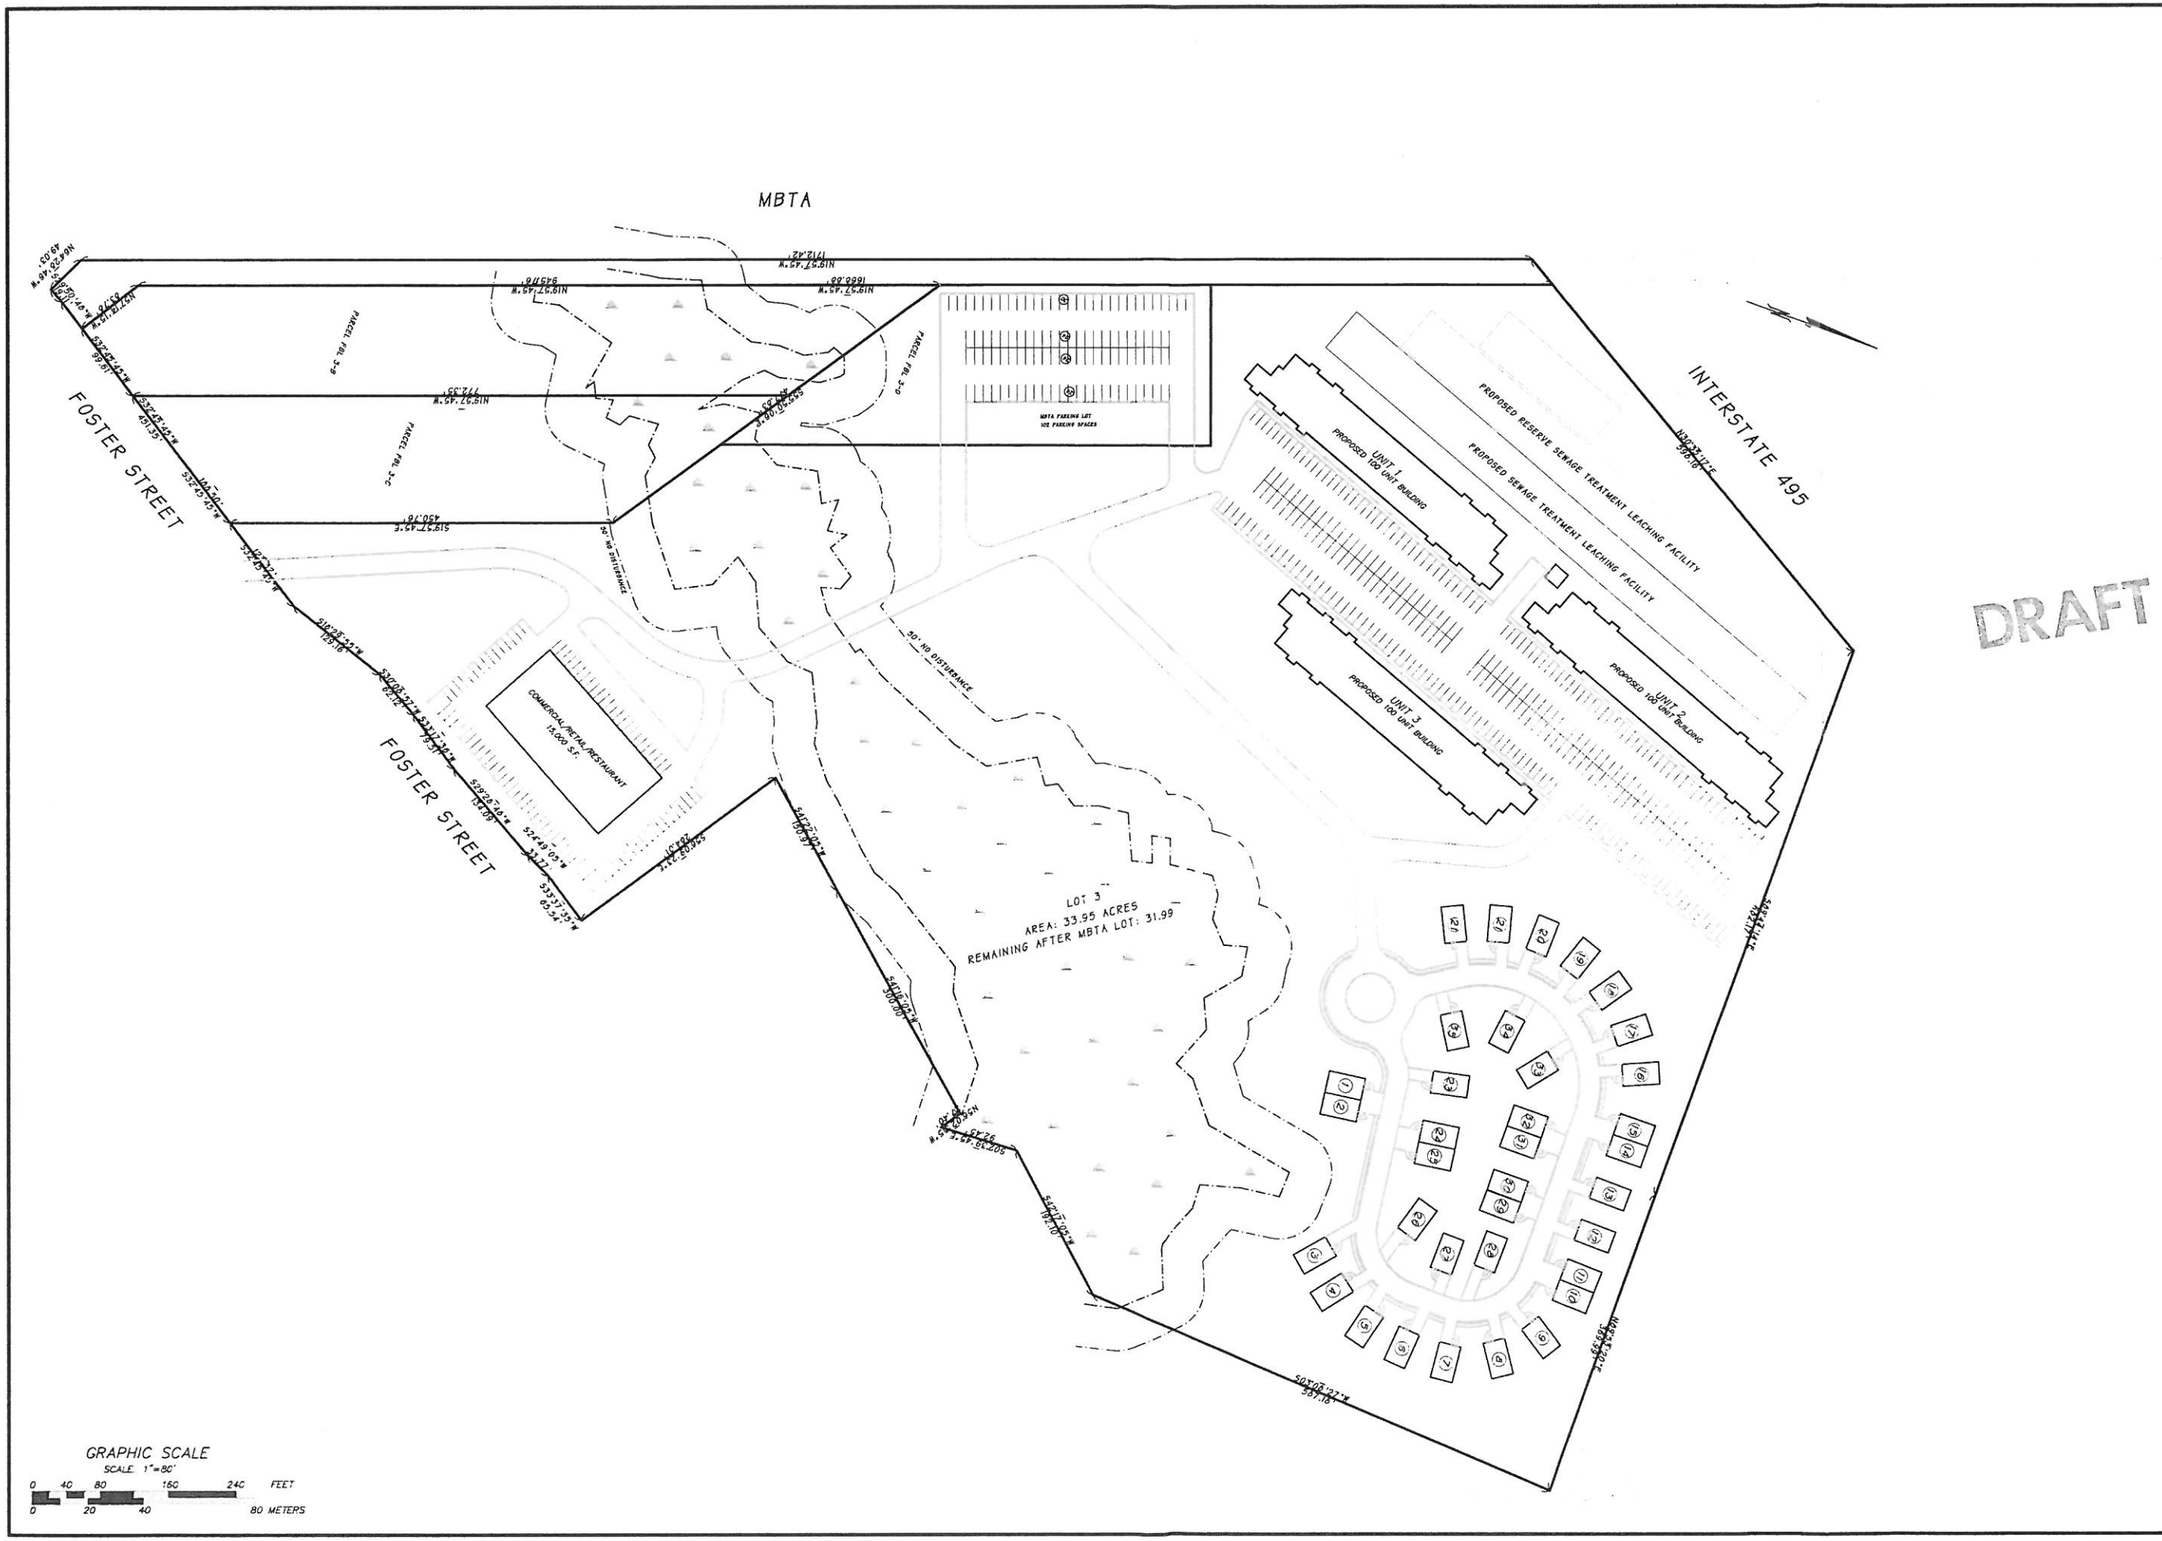

#	DATE	REVISION COMMENT

DATE: 10/30/17

COPYRIGHT 2017, MARKEY & RUBIN INC.

OVERVIEW PLAN
245 FOSTER STREET
LITTLETON, MASSACHUSETTS

CLIENT:
GS HOLDINGS
256 GREAT ROAD SUITE 11
LITTLETON, MASSACHUSETTS

360 MASSACHUSETTS AVE, SUITE 202
ACTON, MASSACHUSETTS 01720
P(978) 264-4600 F(978) 263-0447
www.MarkeyAndRubin.com
Markey & Rubin
CIVIL ENGINEERING

OV