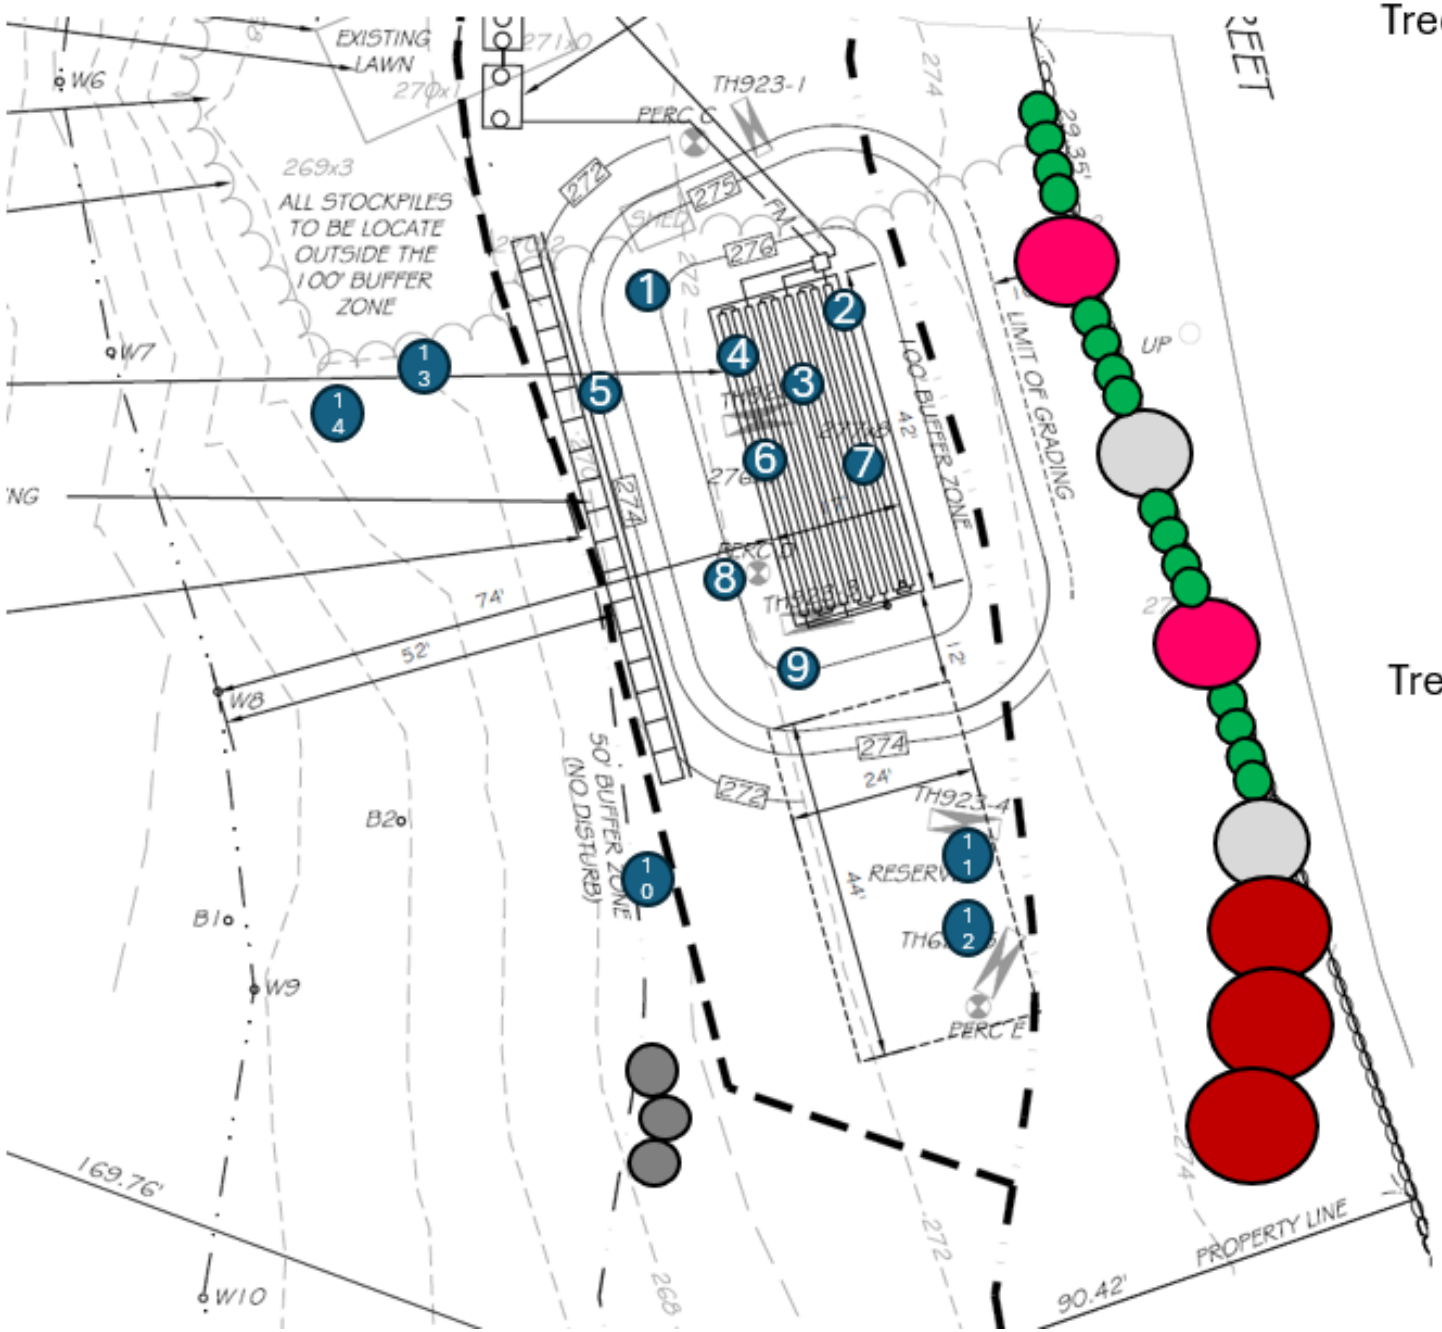

Tree Removal

1. 26" Pine/ Split Trunk
2. 28" Pine/ Split Trunk and dead
3. 26" Pine/ Spilt Trunk
4. 7" Red Maple
5. 26" Pine
6. 23" Pine/ Split Trunk
7. 24" Pine
8. 22" Pine/ Split Trunk
9. 28" Red Maple/ Split Trunk/ exposed bark, woodpecker and insect holes
10. 23" Pine
11. 24" Pine
12. 28" Pine
13. 24" Pine
14. 40" Pine/ Split Trunk at ABH and higher

Tree Planting

- Sun Valley Red Maple: Acer rubrum 'Sun Valley'
  15-25 gallon planting
- White Dogwood: Cornus florida
  4'-5' planting
- Red Dogwood: Cornus florida var. rubra
  4'-5' planting
- Thuja Green Giant: Thuja plicata x standishii
  3'-4' planting
- Black Hills Spruce: Densata var. densata
  #2 Container planting